Cascade Rooftop Screens, Inc.
688 Walsh Ave
Santa Clara, CA 95050
408 - 827 - 1700
Cascaderooftopscreens.com

PATENT PENDING

ALL DIMENSIONS VARIABLE BASED
ON ARCHITECTURAL AND ENGINEERING
REQUIREMENTS
ROOF FLASHINGS NOT SHOWN FOR CLARITY



CLEVIS DETAIL

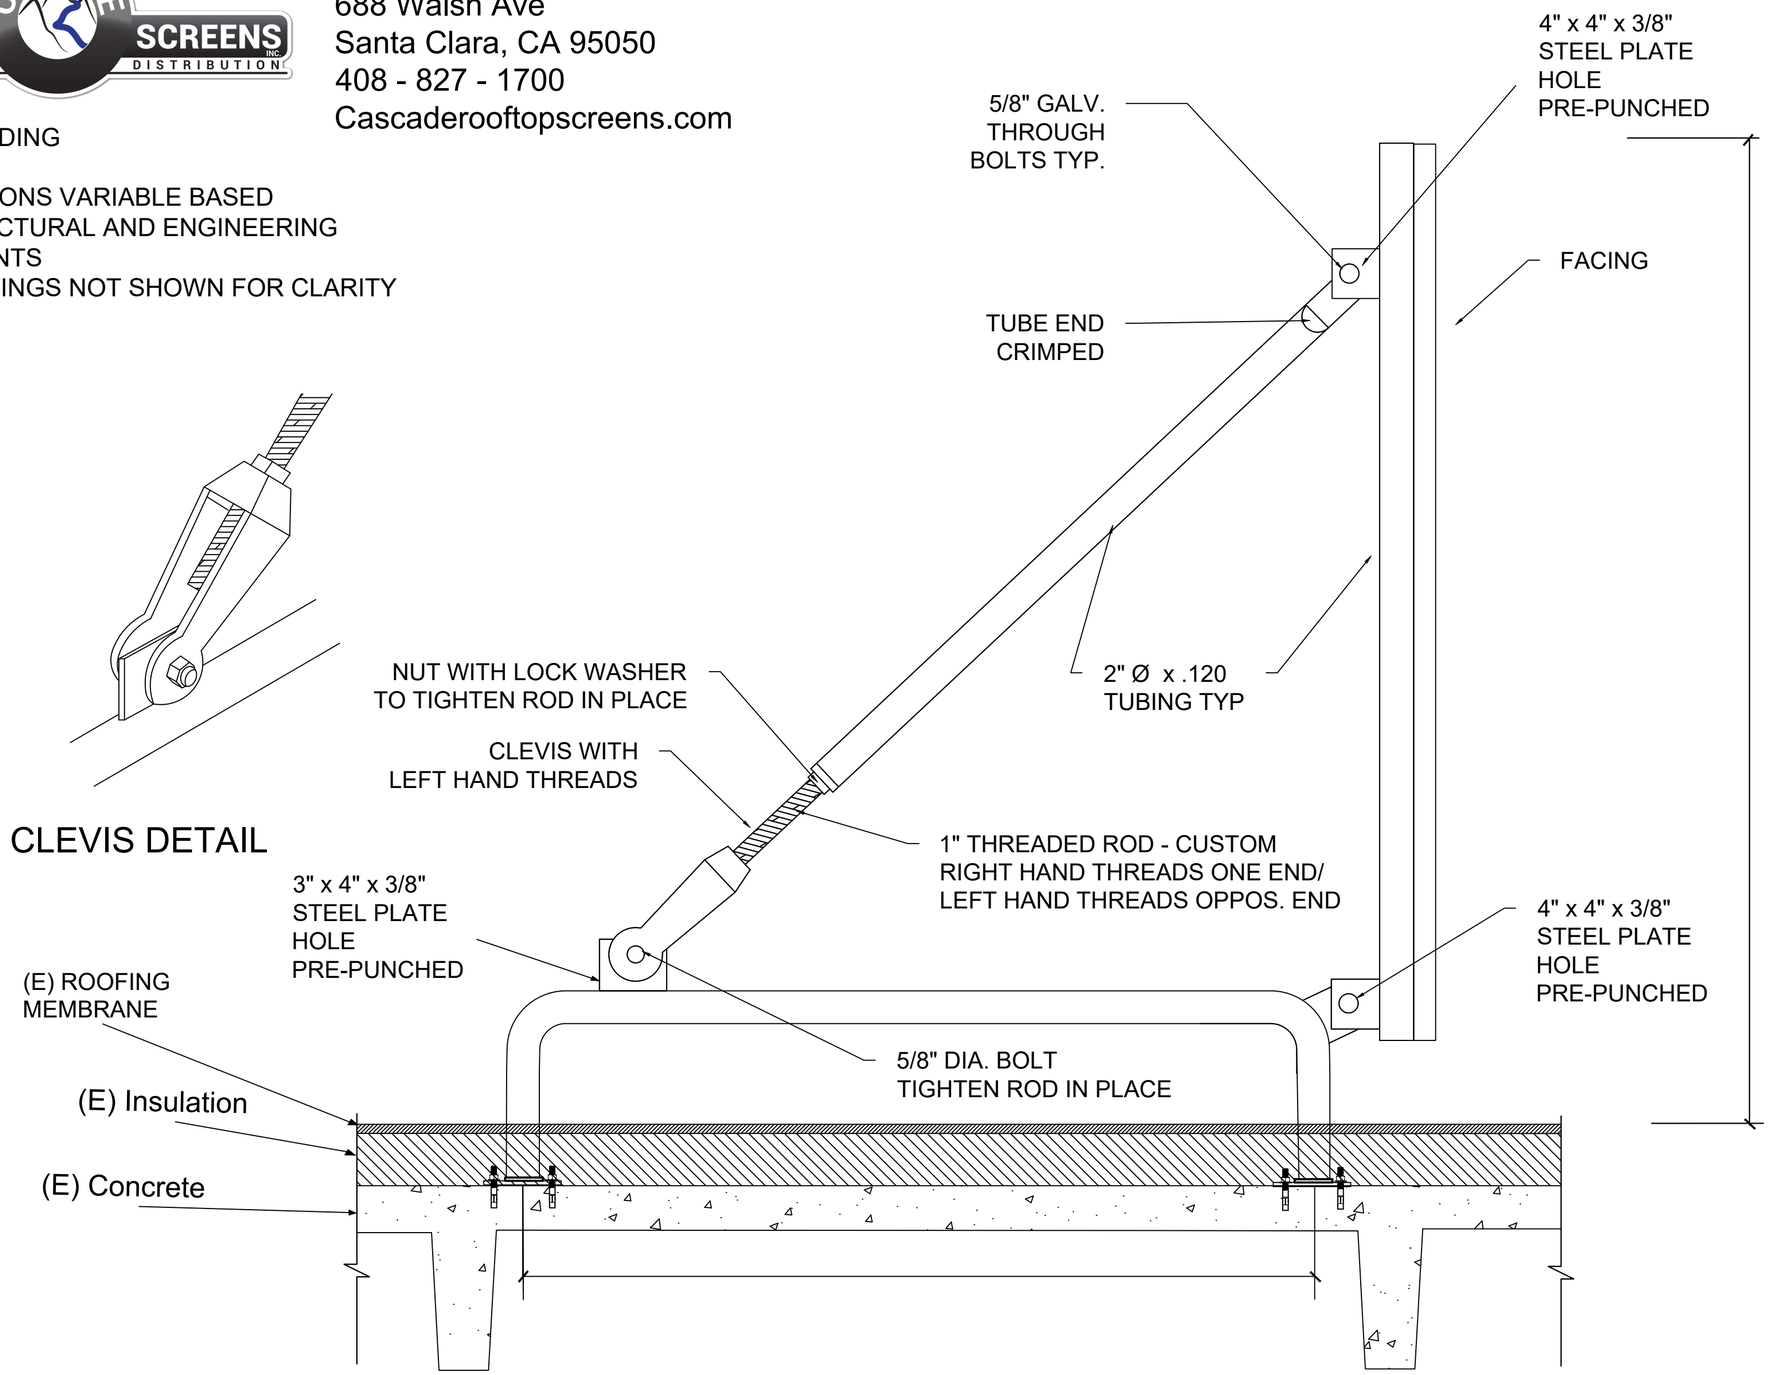


SIMPLE - FRAME SCREEN N.T.S